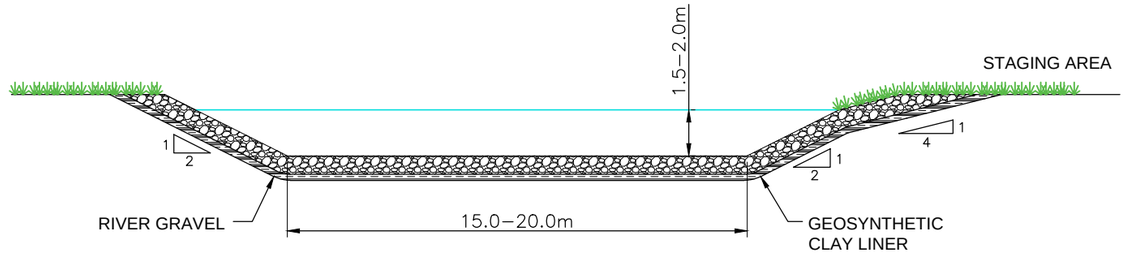

SECTION B
SCALE 1:200

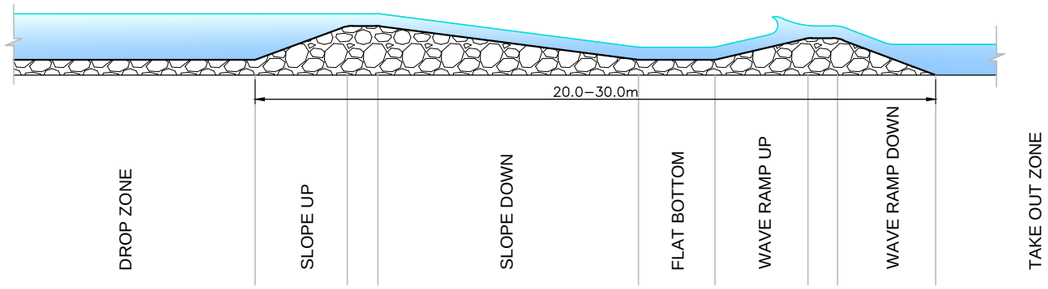

SECTION A
SCALE 1:200

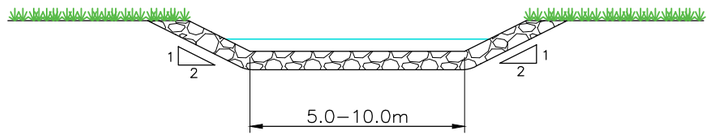

SECTION C
SCALE 1:200

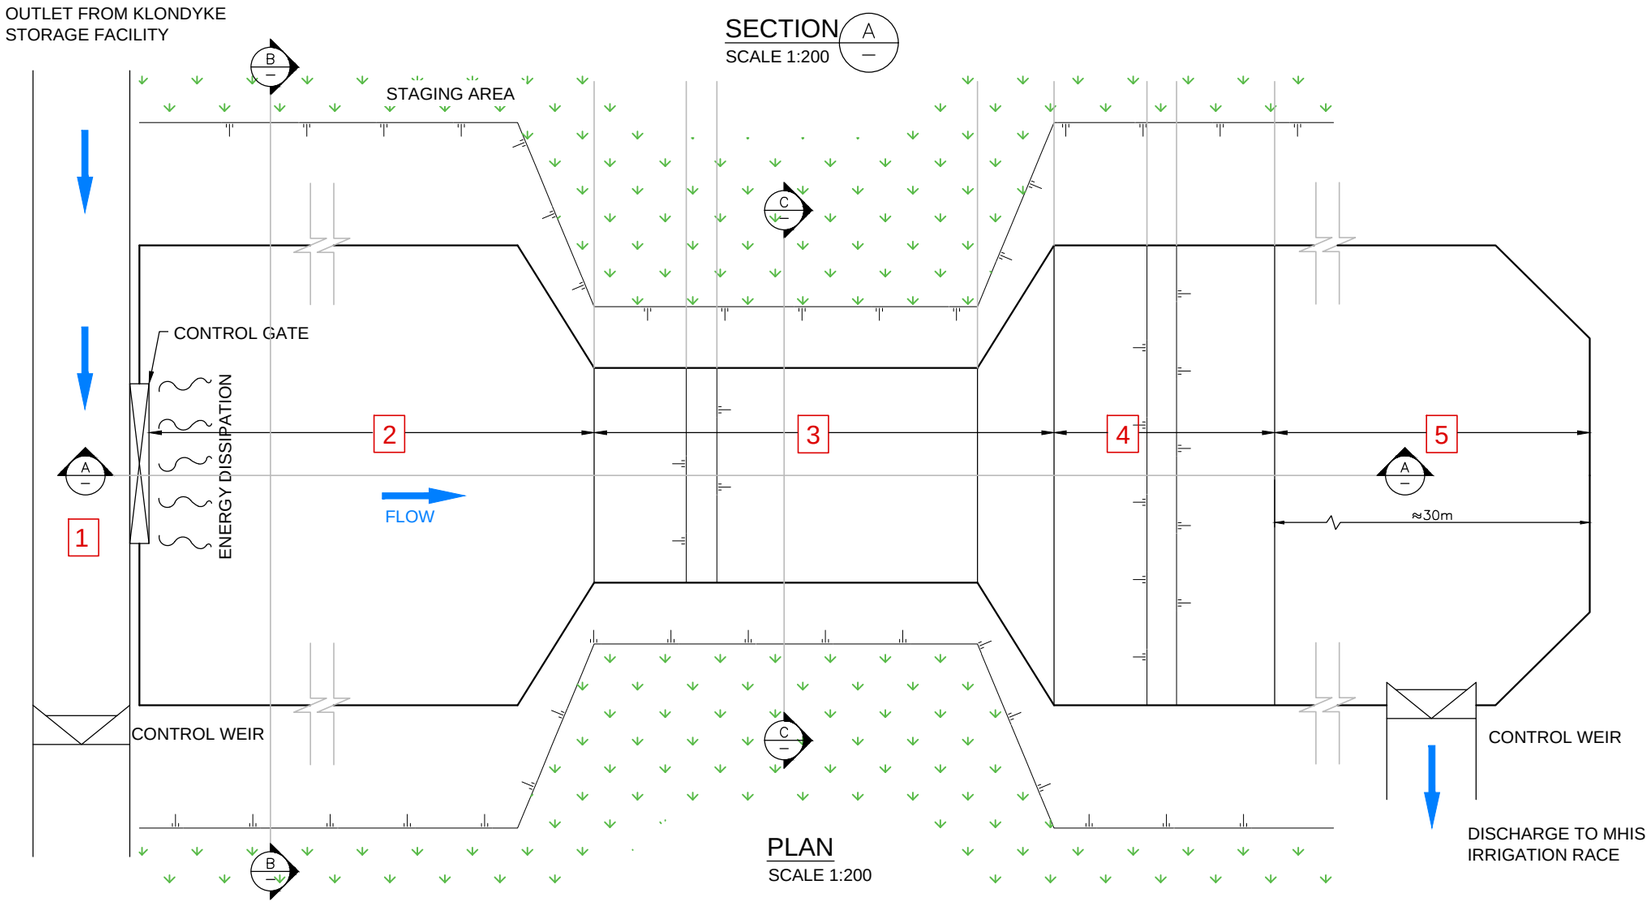

PLAN
SCALE 1:200

2 0 4 8m
SCALE 1:200

NOTES:

- ALL DIMENSIONS SUBJECT TO SPECIFIC ENGINEERING DESIGN

1. CONTROL GATE AND WEIR
2. UPSTREAM STAGING AREA AND DROP-IN ZONE
3. TRANSITION TO WAVE
4. WAVE ZONE
5. DOWNSTREAM TAKE-OUT ZONE

NOT FOR CONSTRUCTION

REV	DESCRIPTION	BY	DATE
0	FIRST ISSUE		

DESIGN GML | CHECKED
DRAWN RBT | CHECKED
DATE DRAWN 20 NOV 2015

APPROVED FOR ISSUE: DRAFT
DATE: / /

RILEY CONSULTANTS
P.O.BOX 4355 CHRISTCHURCH
TEL. 03–3794402
FAX. 03–3794403

RDR Rangitata Diversion Race Management Limited

TITLE
RANGITATA DIVERSION RACE MANAGEMENT LTD
WHITE WATER COURSE
LAYOUT AND SECTIONS

CADFILE 11835/3–02
SCALES (A3) AS SHOWN
ACENZ
DRAWING No. 11835/3-02
REV. 0